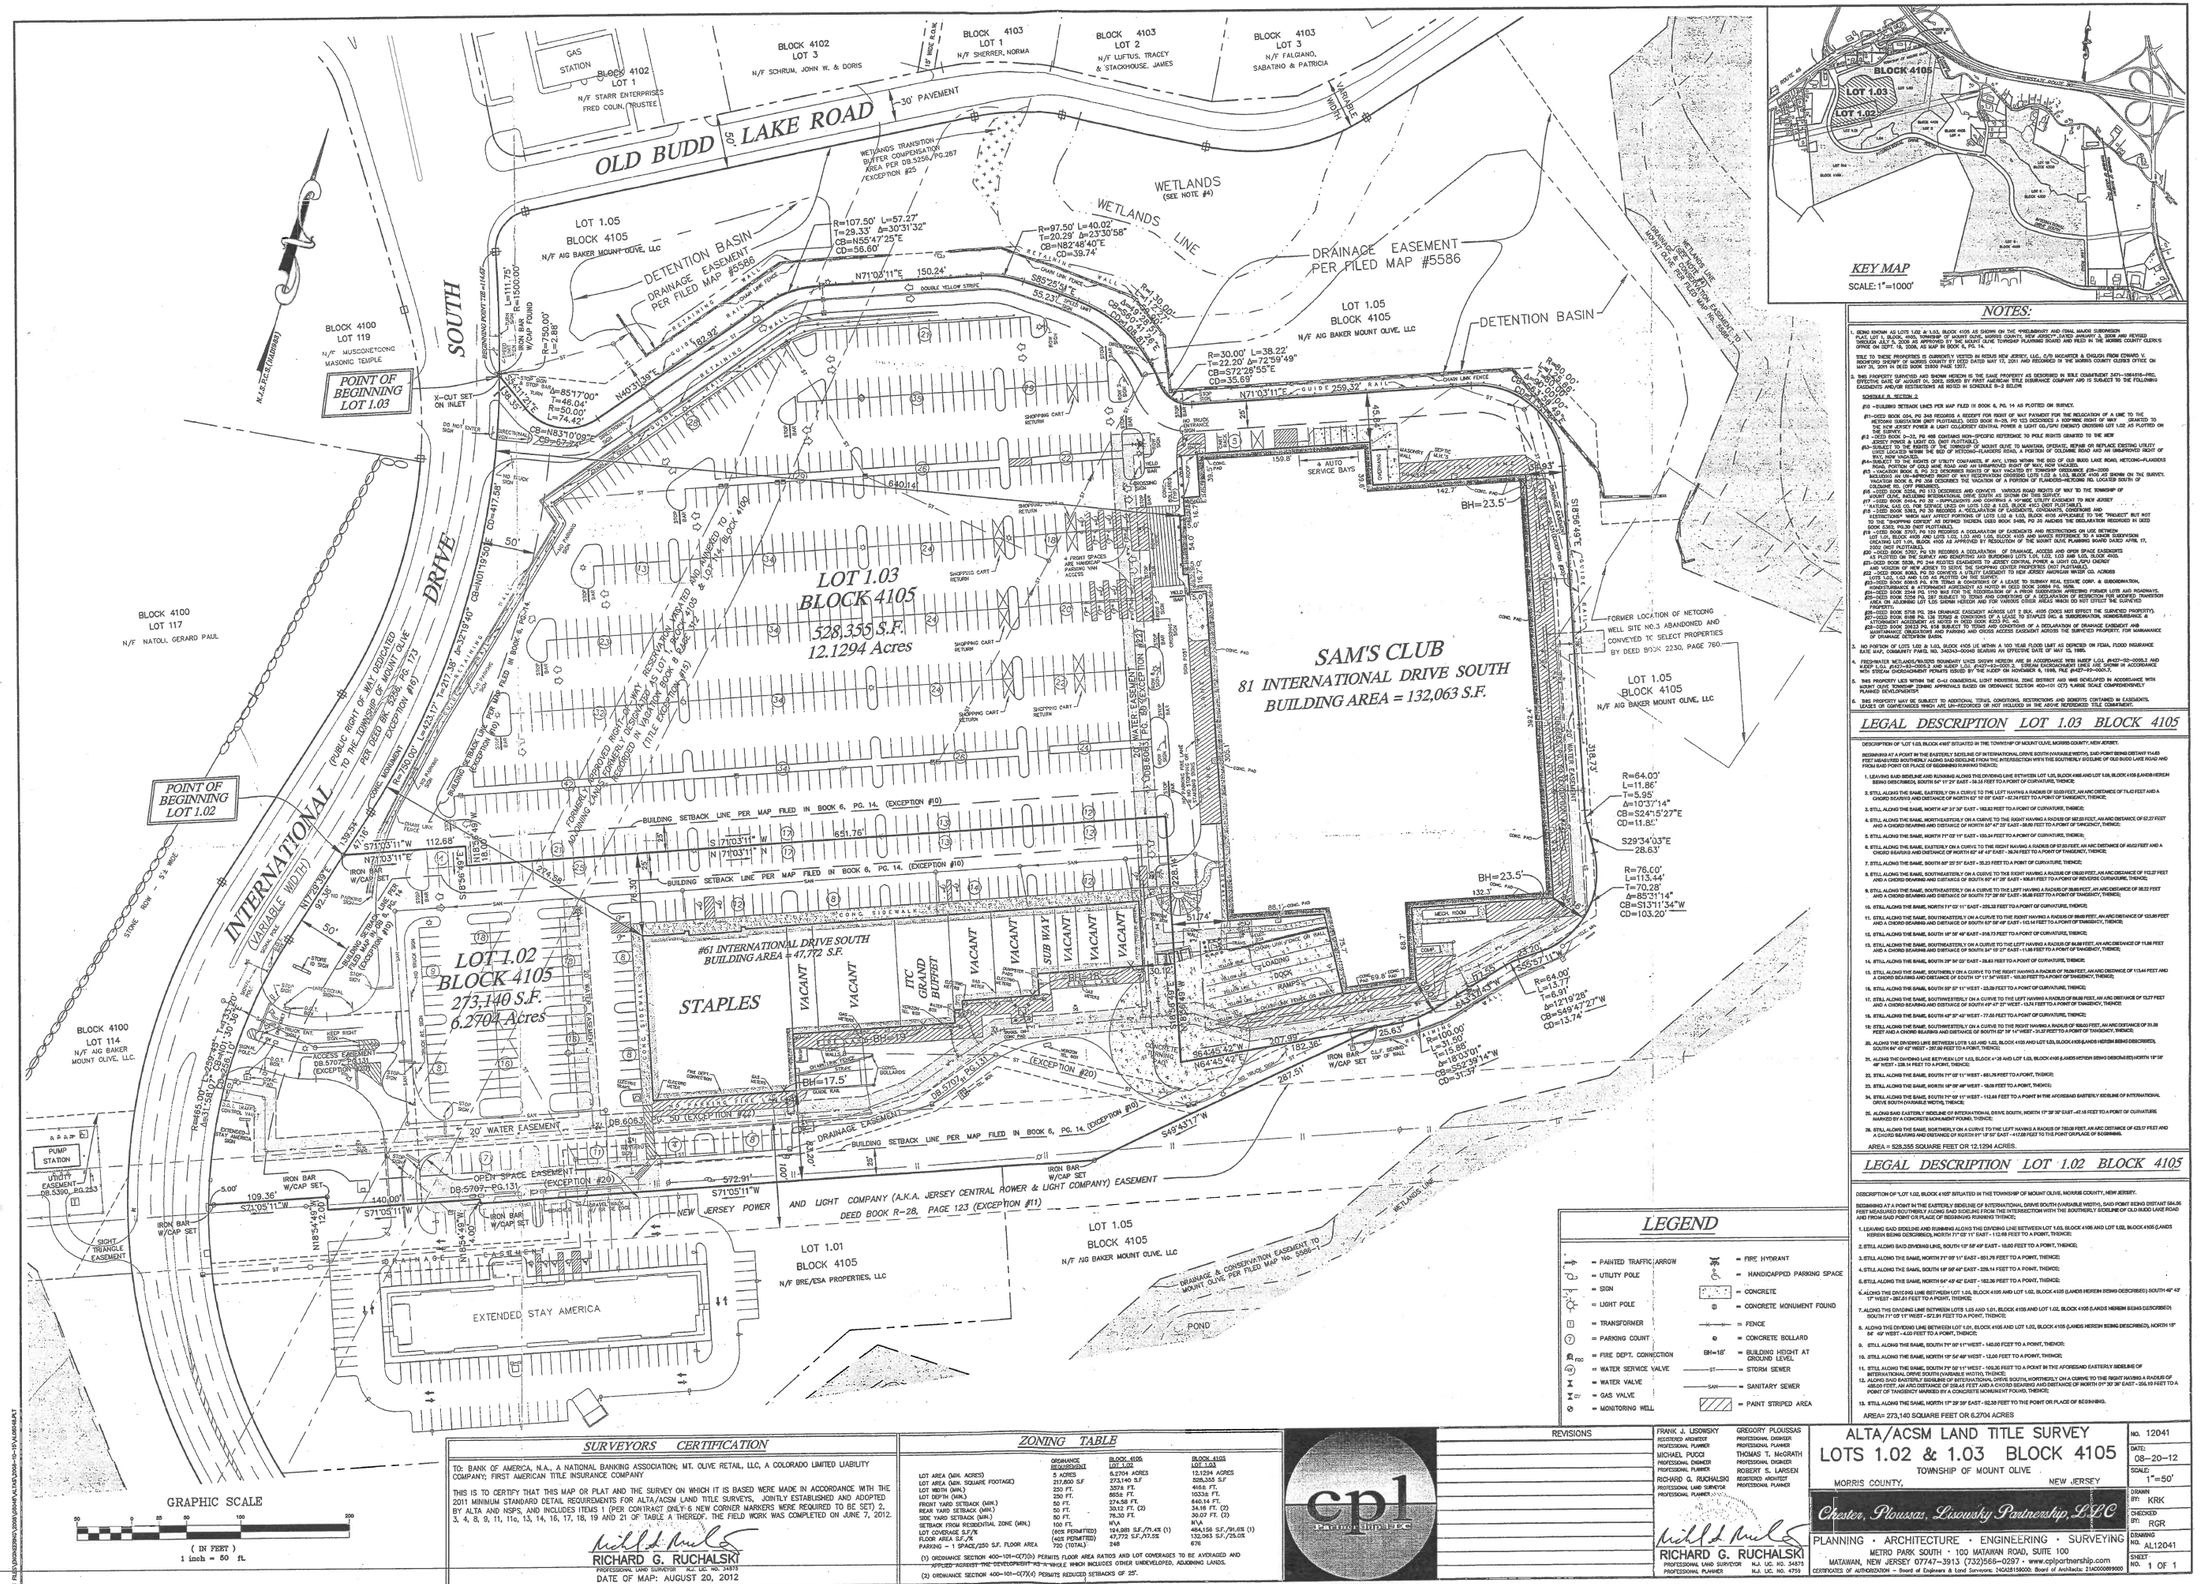

NOTES:

1. BEING KNOWN AS LOTS 1.02 & 1.03, BLOCK 4105 AS SHOWN ON THE WHEELBARROW AND FINAL MAJOR SUBDIVISION PLAT, LOT 1, BLOCK 4105, TOWNSHIP OF MOUNT OLIVE, MORRIS COUNTY, NEW JERSEY" DATED JANUARY 8, 2008 AND REVISED THROUGH JULY 9, 2008 AS APPROVED BY THE MOUNT OLIVE TOWNSHIP PLANNING BOARD AND FILED IN THE MORRIS COUNTY CLERK'S OFFICE ON SEPT. 19, 2008, AS MAP IN BOOK 6, PG. 14.

TITLE TO THESE PROPERTIES IS CURRENTLY VESTED IN RESUB NEW JERSEY, LLC, C/O MCCARTER & ENGLISH FROM EDWARD V. ROCKFORD GRANT OF MARCH COUNTY BY DEED DATED MAY 17, 2001 AND RECORDED IN THE MORRIS COUNTY CLERKS OFFICE ON MAY 31, 2001 IN DEED BOOK 03904 PAGE 0257.

2. THIS PROPERTY SURVEYED AND SHOWN HEREON IS THE SAME PROPERTY AS DESCRIBED IN TITLE COMMITMENT 2471-1064516-FRC, EFFECTIVE DATE OF AUGUST 01, 2012, ISSUED BY FIRST AMERICAN TITLE INSURANCE COMPANY AND IS SUBJECT TO THE FOLLOWING EASEMENTS AND/OR RESTRICTIONS AS NOTED IN SCHEDULE B-2 BELOW:

SCHEDULE B, SECTION 2

#15 - RIGHTS INSTRUMENTS LINES PER MAP FILED IN BOOK 6, PG. 14 AS PLOTTED ON SURVEY.

#16 - DEED BOOK 604, PG 248 RECORDS A RECEIPT FOR RIGHT OF WAY PAYMENT FOR THE RELOCATION OF A LINE TO THE NETCONG SUBSTATION (NOT PLOTTABLE), DEED BOOK R-28, PG 123 DESCRIBES A 50' RIGHT OF WAY GRANTED TO THE NEW JERSEY POWER & LIGHT COLLOQUIOY CENTRAL POWER & LIGHT CO./(JCP) DIRECTLY CROSSING LOT 1.02 AS PLOTTED ON THE SURVEY.

#17 - DEED BOOK 3433, PG 600 CONTAINS NON-SPECIFIC REFERENCE TO POLE RIGHTS GRANTED TO THE NEW JERSEY POWER & LIGHT CO. (NOT PLOTTABLE).

#18 - SUBJECT TO THE RIGHTS OF THE OWNER(S) OF MOUNT OLIVE TO MAINTAIN, OPERATE, REPAIR OR REPLACE EXISTING UTILITY LINES LOCATED WITHIN THE BED OF PETTIGREW-FLANDERS ROAD, A PORTION OF COLONIAL ROAD AND AN UNIMPROVED RIGHT OF WAY KNOWN AS LOCUST AVENUE.

#19 - SUBJECT TO THE RIGHTS OF UTILITY COMPANIES, IF ANY, LYING WITHIN THE BED OF OLD BUDD LAKE ROAD, WETCONG-FLANDERS ROAD, PORTION OF GOLD MINE ROAD AND AN UNIMPROVED RIGHT OF WAY NOW VACATED.

#20 - DEED BOOK 3433, PG 600 RECORDS A RELEASE OF EASEMENTS AND RESTRICTIONS ON LAND DEED BOOK 3389 PG. 2000 INCLUDED AN UN-IMPROVED RIGHT OF WAY RECERVATION DESIGNATED LOTS 1.03 & 1.05, BLOCK 4105 AS SHOWN ON THE SURVEY. VACATION BOOK B, PG 358 DOCUMENTS THE VACATION OF A PORTION OF FLANDERS-NETCONG RD. LOCATED SOUTH OF INTERNATIONAL DRIVE SOUTH.

#21 - DEED BOOK 3914, PG 153 EASEMENTS AND CONDUITS. VARIOUS ROAD RIGHTS GIVE TO THE TOWNSHIP OF MOUNT OLIVE, INCLUDING INTERNATIONAL DRIVE SOUTH AS SHOWN ON THIS SURVEY.

#22 - DEED BOOK 3389, PG 2000 RECORDS A RELEASE OF EASEMENTS AND RESTRICTIONS GRANTED TO NEW JERSEY NETCONG SUBSTATION (NOT PLOTTABLE), DEED BOOK R-28, PG 123 DESCRIBES A 50' RIGHT OF WAY GRANTED TO THE NEW JERSEY POWER & LIGHT CO./(JCP) CENTRAL POWER & LIGHT CO. (NOT PLOTTABLE).

#23 - DEED BOOK 3389, PG 2000 RECORDS A RELEASE OF EASEMENTS AND RESTRICTIONS ON LAND DEED BOOK 3389 PG. 2000 INCLUDED AN UN-IMPROVED RIGHT OF WAY RECERVATION DESIGNATED LOTS 1.03 & 1.05, BLOCK 4105 AS SHOWN ON THE SURVEY. VACATION BOOK B, PG 358 DOCUMENTS THE VACATION OF A PORTION OF FLANDERS-NETCONG RD. LOCATED SOUTH OF INTERNATIONAL DRIVE SOUTH.

#24 - DEED BOOK 3914, PG 153 EASEMENTS AND CONDUITS. VARIOUS ROAD RIGHTS GIVE TO THE TOWNSHIP OF MOUNT OLIVE, INCLUDING INTERNATIONAL DRIVE SOUTH AS SHOWN ON THIS SURVEY.

#25 - DEED BOOK 3389, PG 2000 RECORDS A RELEASE OF EASEMENTS AND RESTRICTIONS GRANTED TO NEW JERSEY NETCONG SUBSTATION (NOT PLOTTABLE), DEED BOOK R-28, PG 123 DESCRIBES A 50' RIGHT OF WAY GRANTED TO THE NEW JERSEY POWER & LIGHT CO./(JCP) CENTRAL POWER & LIGHT CO. (NOT PLOTTABLE).

#26 - DEED BOOK 3389, PG 2000 RECORDS A RELEASE OF EASEMENTS AND RESTRICTIONS ON LAND DEED BOOK 3389 PG. 2000 INCLUDED AN UN-IMPROVED RIGHT OF WAY RECERVATION DESIGNATED LOTS 1.03 & 1.05, BLOCK 4105 AS SHOWN ON THE SURVEY. VACATION BOOK B, PG 358 DOCUMENTS THE VACATION OF A PORTION OF FLANDERS-NETCONG RD. LOCATED SOUTH OF INTERNATIONAL DRIVE SOUTH.

#76 - DEED BOOK 3389, PG 2000 RECORDS A RELEASE OF EASEMENTS AND RESTRICTIONS ON LAND DEED BOOK 3389 PG. 2000 INCLUDED AN UN-IMPROVED RIGHT OF WAY RECERVATION DESIGNAT